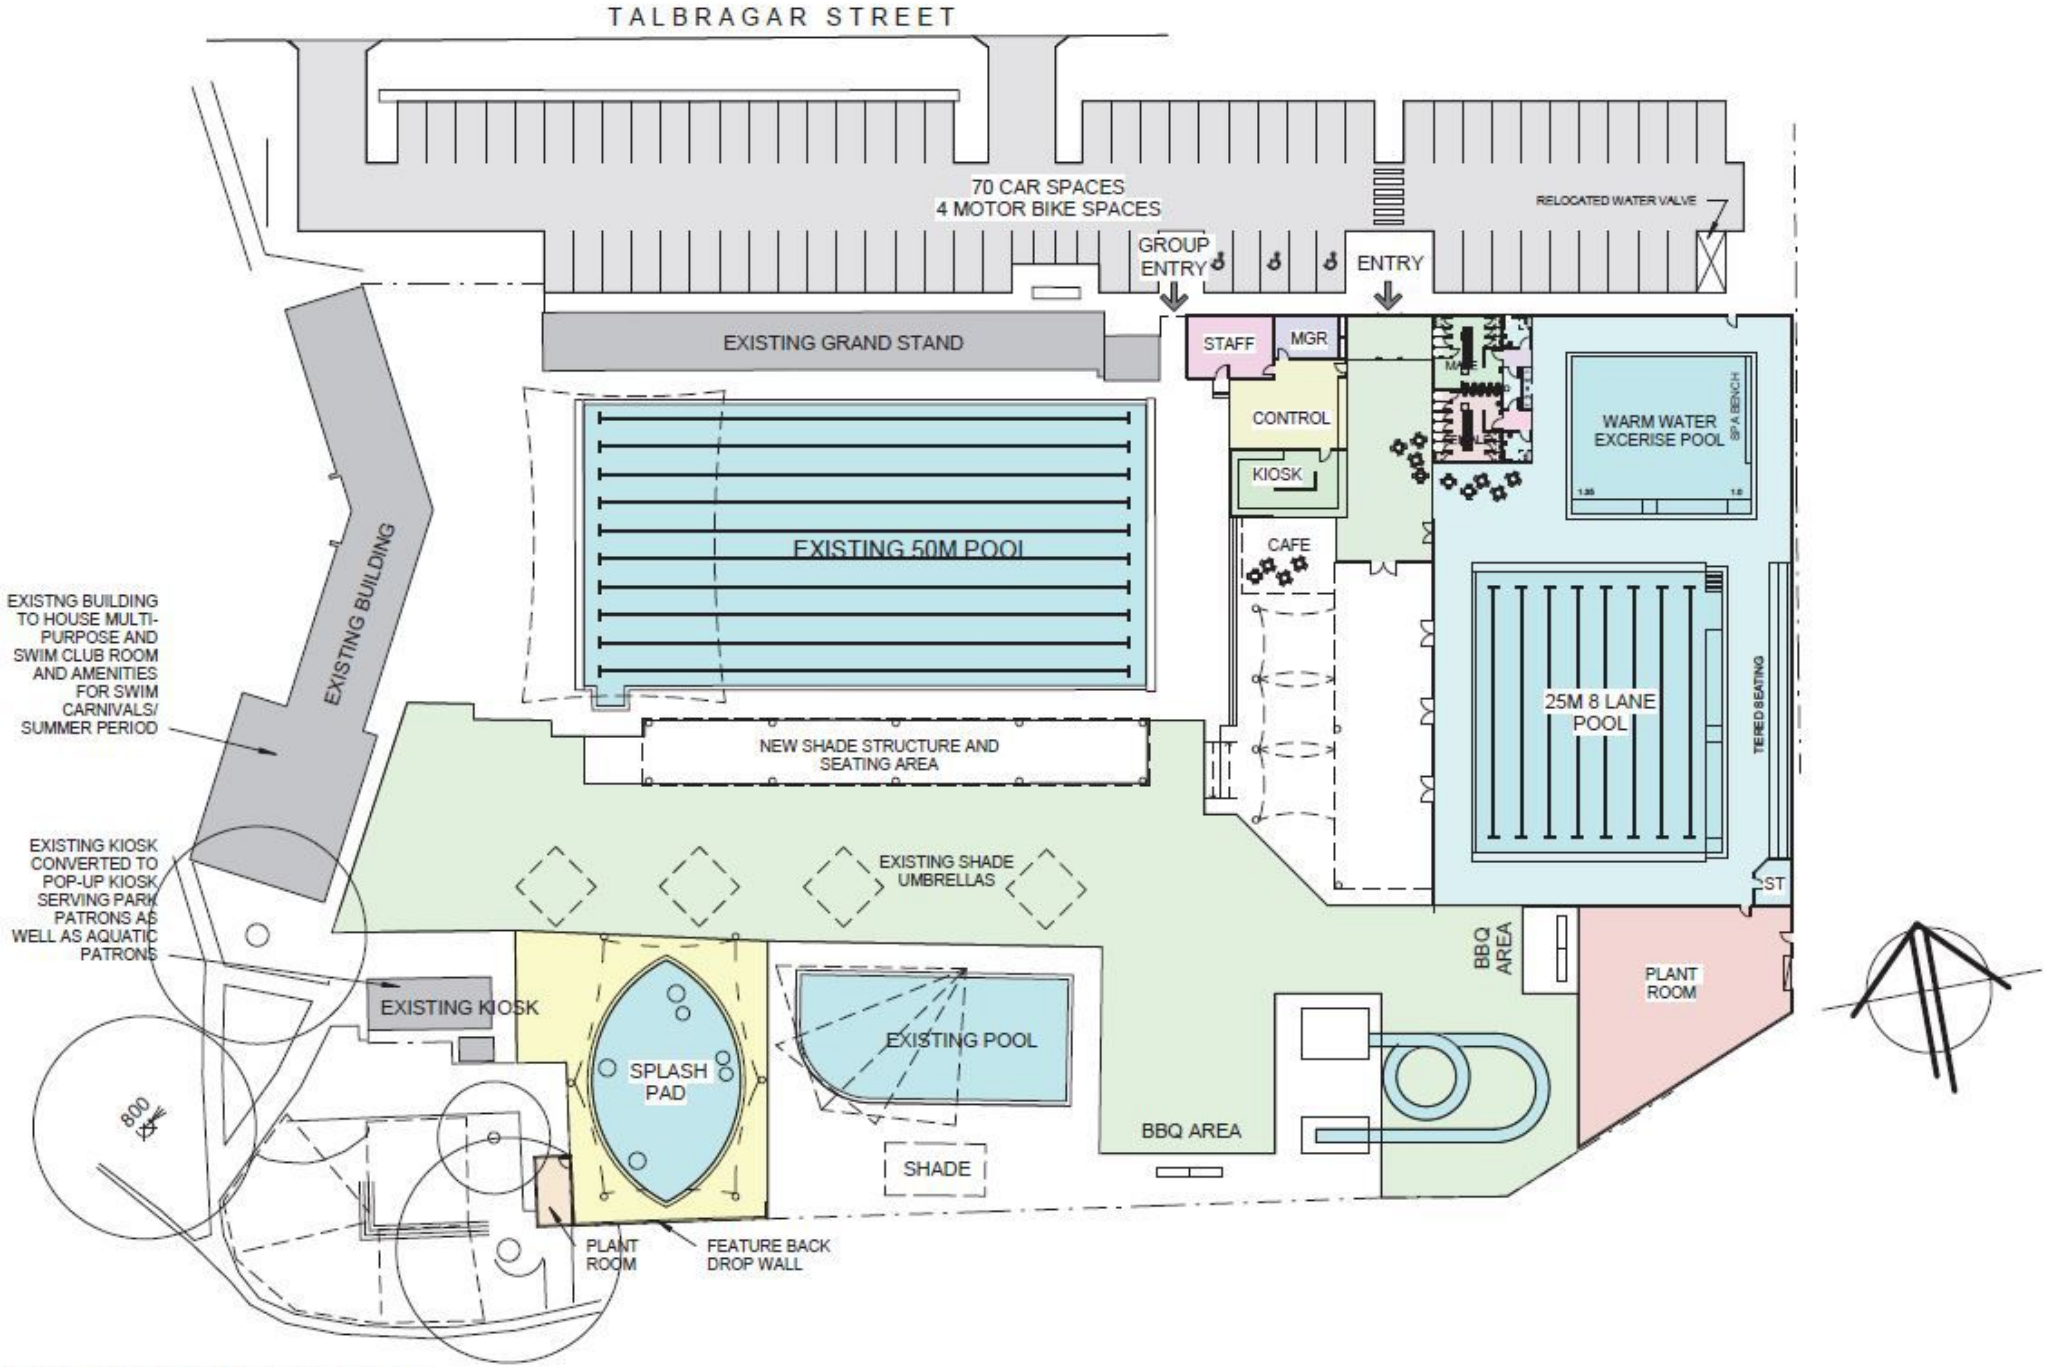

DUBBO AQUATIC CENTRE

A101 SITE PLAN- STAGE 2, OPTION 2

30.6.17

Facility Design Group
ARCHITECTS